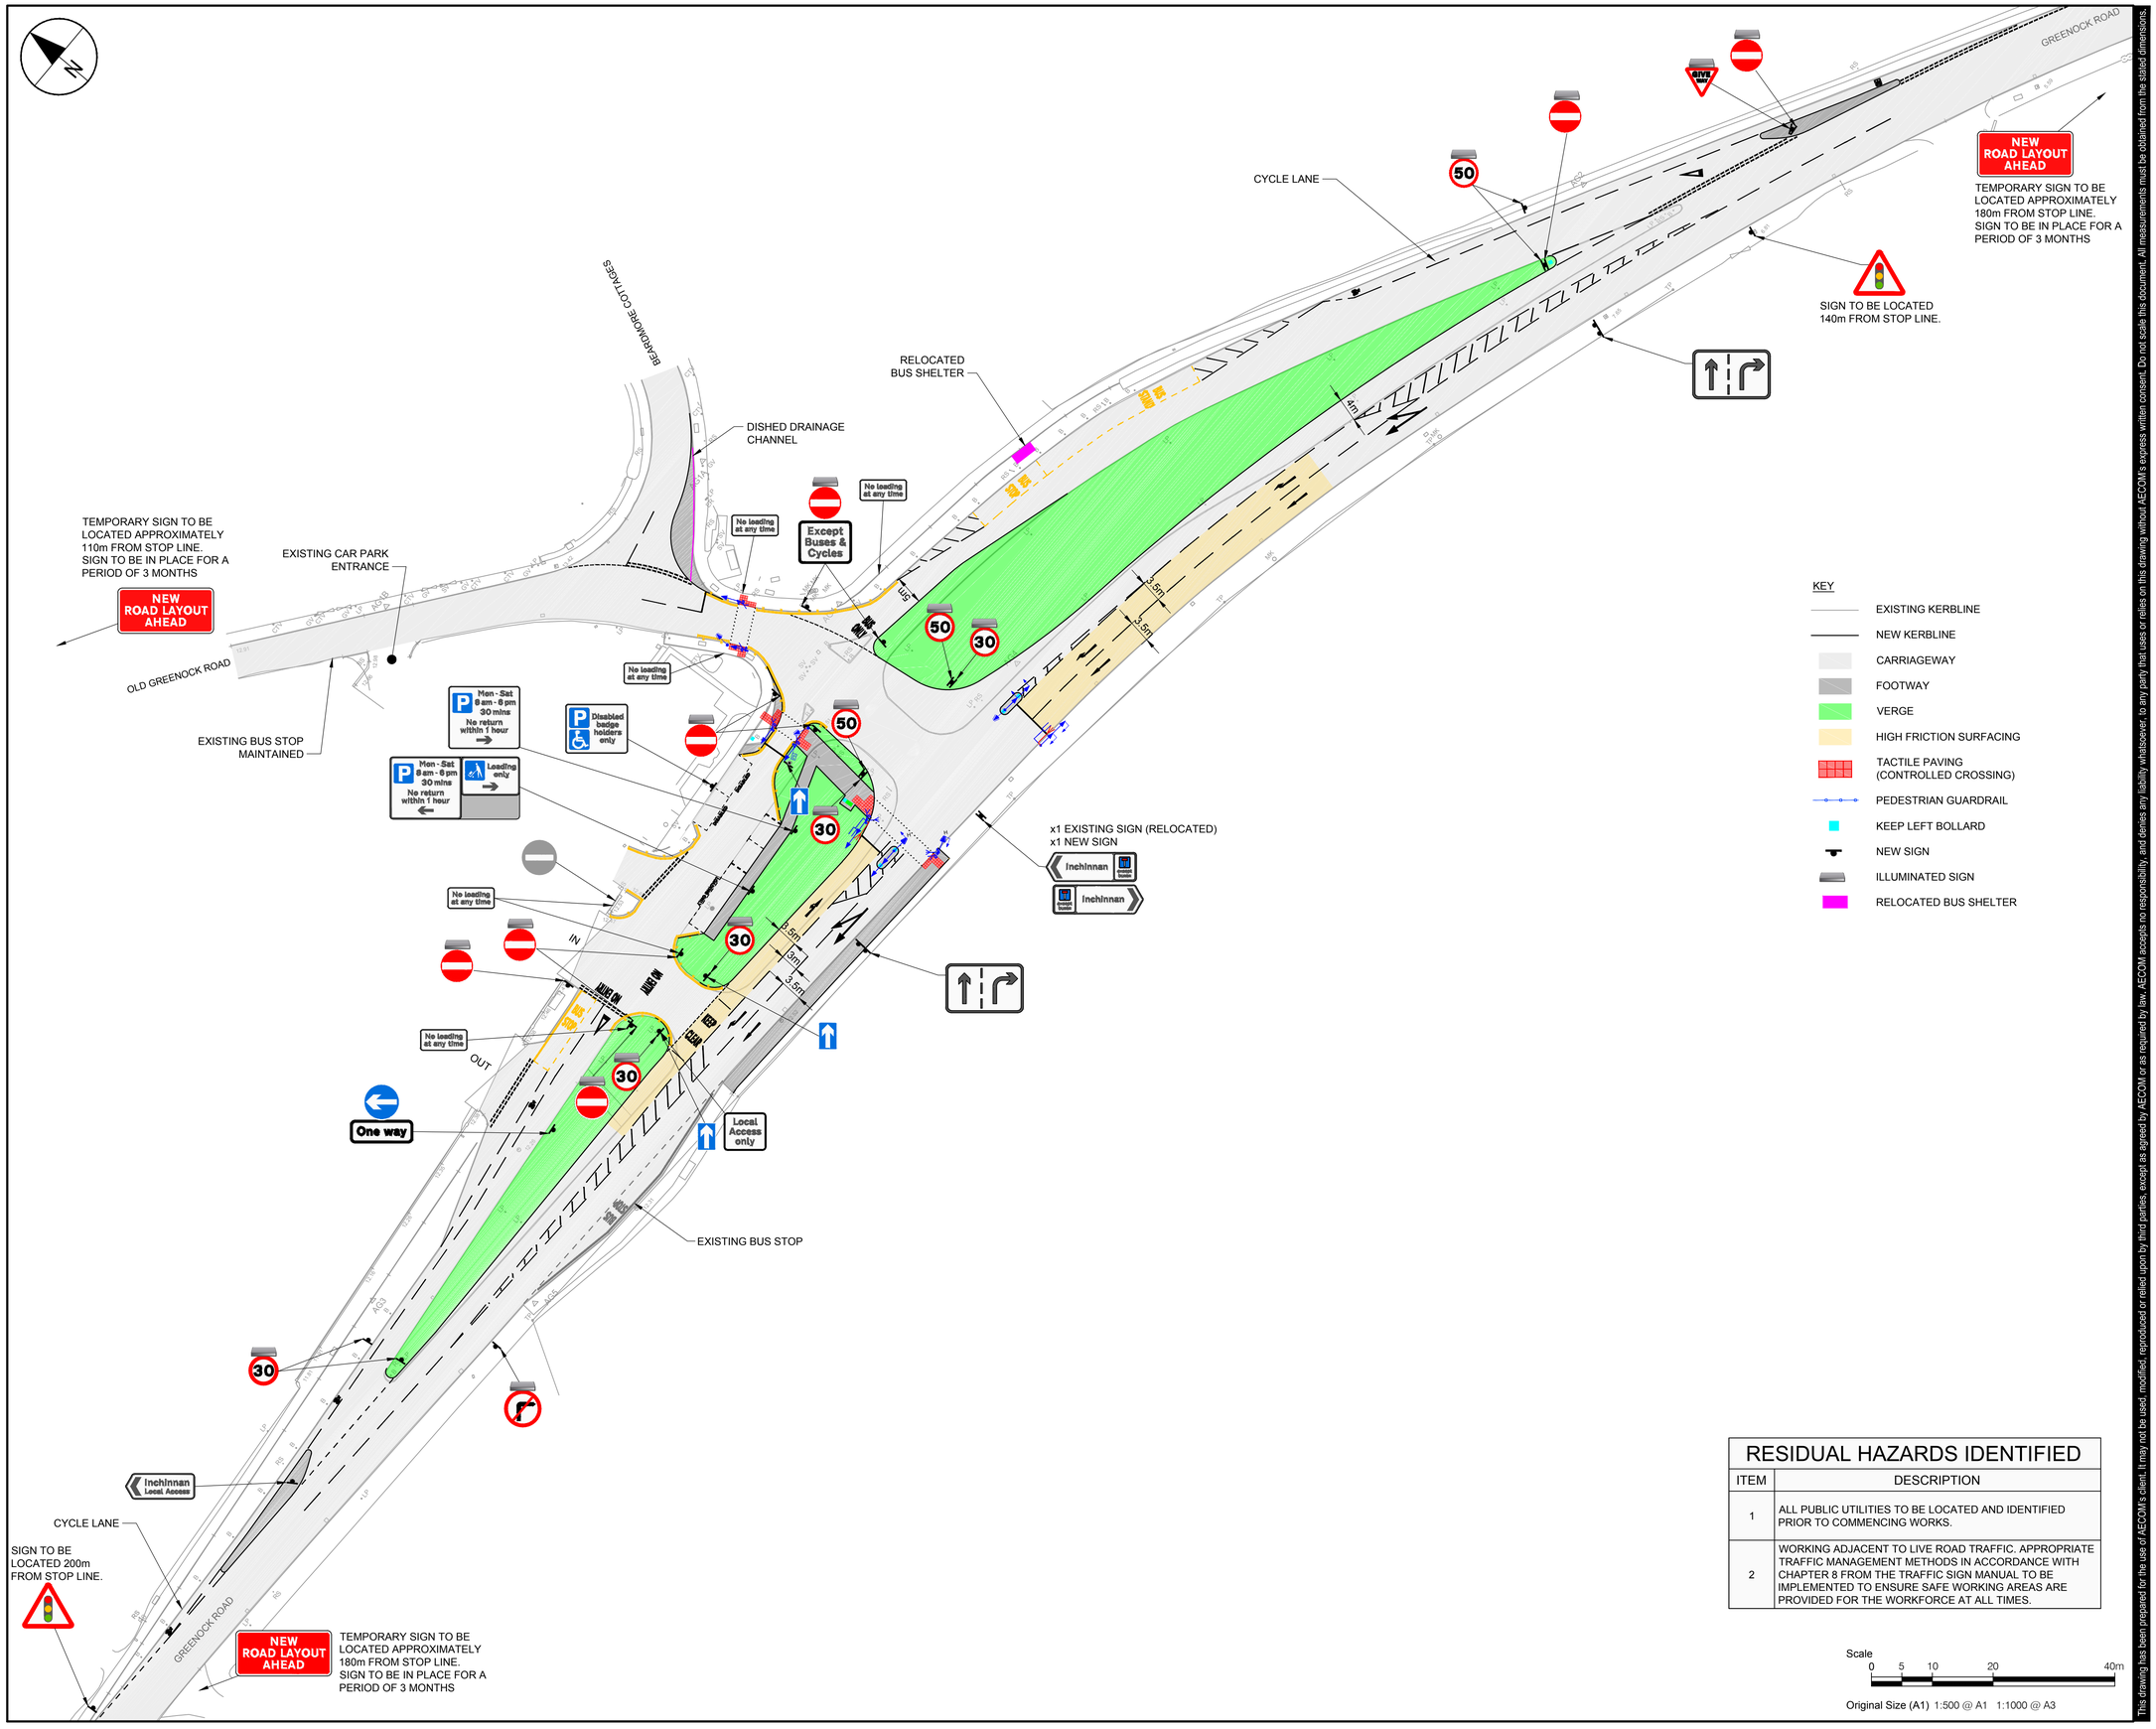


## RESIDUAL HAZARDS IDENTIFIED

| ITEM | DESCRIPTION |
|---|---|
| 1 | ALL PUBLIC UTILITIES TO BE LOCATED AND IDENTIFIED PRIOR TO COMMENCING WORKS. |
| 2 | WORKING ADJACENT TO LIVE ROAD TRAFFIC. APPROPRIATE TRAFFIC MANAGEMENT METHODS IN ACCORDANCE WITH CHAPTER 8 FROM THE TRAFFIC SIGN MANUAL TO BE IMPLEMENTED TO ENSURE SAFE WORKING AREAS ARE PROVIDED FOR THE WORKFORCE AT ALL TIMES. |

Scale
0 5 10 20 40m

Original Size (A1) 1:500 @ A1 1:1000 @ A3

AECOM

**PROJECT**

# INCHINNAN GREENOCK ROAD

**CLIENT**

Renfrewshire Council

**CONSULTANT**

AECOM
1 Tanfield
EDINBURGH, EH3 5DA
+44 (0) 131 301 8600 tel
+44 (0) 131 301 8699 fax
www.aecom.com

**NOTES**

1. ALL WORKS TO BE EXECUTED IN ACCORDANCE WITH THE SPECIFICATION FOR HIGHWAY WORKS - THE MANUAL OF CONTRACT DOCUMENTS FOR HIGHWAY WORKS, DESIGN MANUAL FOR ROADS AND BRIDGES, TRAFFIC SIGNS MANUAL AND LOCAL COUNCIL GUIDELINES.
2. ALL DIMENSIONS ARE IN MILLIMETRES UNLESS STATED OTHERWISE. ALL LEVELS ARE IN METRES AND RELATE TO ORDNANCE DATUM.
3. DO NOT SCALE FROM ANY DRAWING. WORK TO FIGURED DIMENSIONS ONLY. ANY DISCREPANCIES IN DIMENSION ARE TO BE REFERRED TO THE DESIGNER BEFORE WORK IS PUT TO HAND.
4. ALL DIMENSIONS AND LEVELS ARE TO BE CHECKED ON SITE BY THE CONTRACTOR PRIOR TO PREPARING ANY WORKING DRAWINGS OR COMMENCING ON SITE.
5. ALL WORKS BY THE CONTRACTOR MUST BE CARRIED OUT IN SUCH A WAY THAT ALL REQUIREMENTS UNDER THE HEALTH AND SAFETY AT WORK ACT ARE SATISFIED.
6. ALL WORK IS TO BE CARRIED OUT IN COMPLIANCE WITH THE REQUIREMENTS OF THE STATUTORY AUTHORITIES AND CONSTRUCTION DESIGN AND MANAGEMENT REGULATIONS.
7. DRAWING BASE RECEIVED FROM OTHERS, SURVEY CARRIED OUT BY OTHERS. AECOM ACCEPT NO RESPONSIBILITY FOR THE INFORMATION CONTAINED THEREIN.
8. SERVICE INFORMATION IS INTERPOLATED FROM INFORMATION RECEIVED FROM THE UTILITY PROVIDERS, AND AS SUCH NO GUARANTEE OF THEIR ACCURACY CAN BE GIVEN. AECOM ACCEPT NO RESPONSIBILITY FOR THE INFORMATION CONTAINED THERE IN.

**ISSUE/REVISION**

| I/R | DATE | DESCRIPTION |
|---|---|---|
| H | 24/03/15 | BUS STOP MARKINGS REFRESHED |
| G | 04/03/15 | CLIENT COMMENTS |
| F | 02/02/15 | CLIENT COMMENTS |
| E | 11/12/14 | CLIENT COMMENTS |
| D | 28/11/14 | CLIENT COMMENTS |
| C | 18/11/14 | CLIENT COMMENTS |
| B | 25/09/14 | CLIENT COMMENTS |
| A | 26/08/14 | CLIENT COMMENTS |

**KEY PLAN**

**PROJECT NUMBER**

60309421

**SHEET TITLE**

GREENOCK ROAD
GENERAL ARRANGEMENT

**SHEET NUMBER**

60309421-M002-SHT-0701

This drawing has been prepared for the use of AECOM's client. It may not be used, modified, reproduced or relied upon by third parties, except as agreed by AECOM or as required by law. AECOM accepts no responsibility, and denies any liability whatsoever, to any party that uses or relies on this drawing without AECOM's express written consent. Do not scale this document. All measurements must be obtained from the stated dimensions.

Project Management Initials: Designer: DESIGNER Checked: CHECKER Approved: APPROVER ISO A1 594mm x 841mm

Filename: F:\PROJECTS\TRAFFIC - RENFREWSHIRE FRAMEWORK - LOT 15\03 EXECUTION\03 DOCUMENTS\01 DRAWINGS\M005 TBC INCHINNAN DETAILED DESIGN\CAD\20-SHEETS\60309421-M002-SHT-0701.DWG
Last saved by: NESSJK Last Plotted: 2015-03-25